rve shall have a net drainage opening area of sufficient area
water, and shall be a minimum of one and three quarters
verts or bridges must be used for driveways and/or walks.

y, Texas, this 9th day of June, 1960

S. Alex Susholtz
Herbert J. Zieben
Edna Yearg

his day personally appeared S. Alex Susholtz, Herbert J. Zieben
ors whose names are subscribed to the foregoing instrument,
e for the purpose and consideration therein set forth.

th day of June, 1960

Edna Yearg
Notary Public
in and for Harris County Texas

tered Engineer of the State of Texas, have platted the above
nd that all block corners, angle points, and points of curve are
t 3' long and that this plat correctly represents that survey

E. B. Mansfield
Engineer - Surveyor
Texas Registration No. 8135-517

nty, do hereby certify that the plat of this subdivision
this office, as adopted by the Harris County Commissioners
mply with all of the laws included in the Harris County
ended by House Bill 389, Acts of 1959, 56th Legislature.

7-27-60
County Engineer

rris County Flood Control District Harris County Texas, do
n complies with requirements for internal subdivision drainage
no certification is hereby given as to the effect of drainage
ge artery or parent stream, or on any other area or subdivision

Flood Control Engineer

rris County, Texas, this ____ day of _____ 1960

Commissioner Precinct 2

Judge

Commissioner Precinct 4

ris County, Texas, do hereby certify that the within instrument
for registration in my office on AUG. 2 1960
3 1960, at 7:55 o'clock P.M. in volume 72
id county.

Houston, the day and date last above written.

R.E. Turrentine Jr. Clerk, County Court
Harris County, Texas
By Edmond Wren Deputy

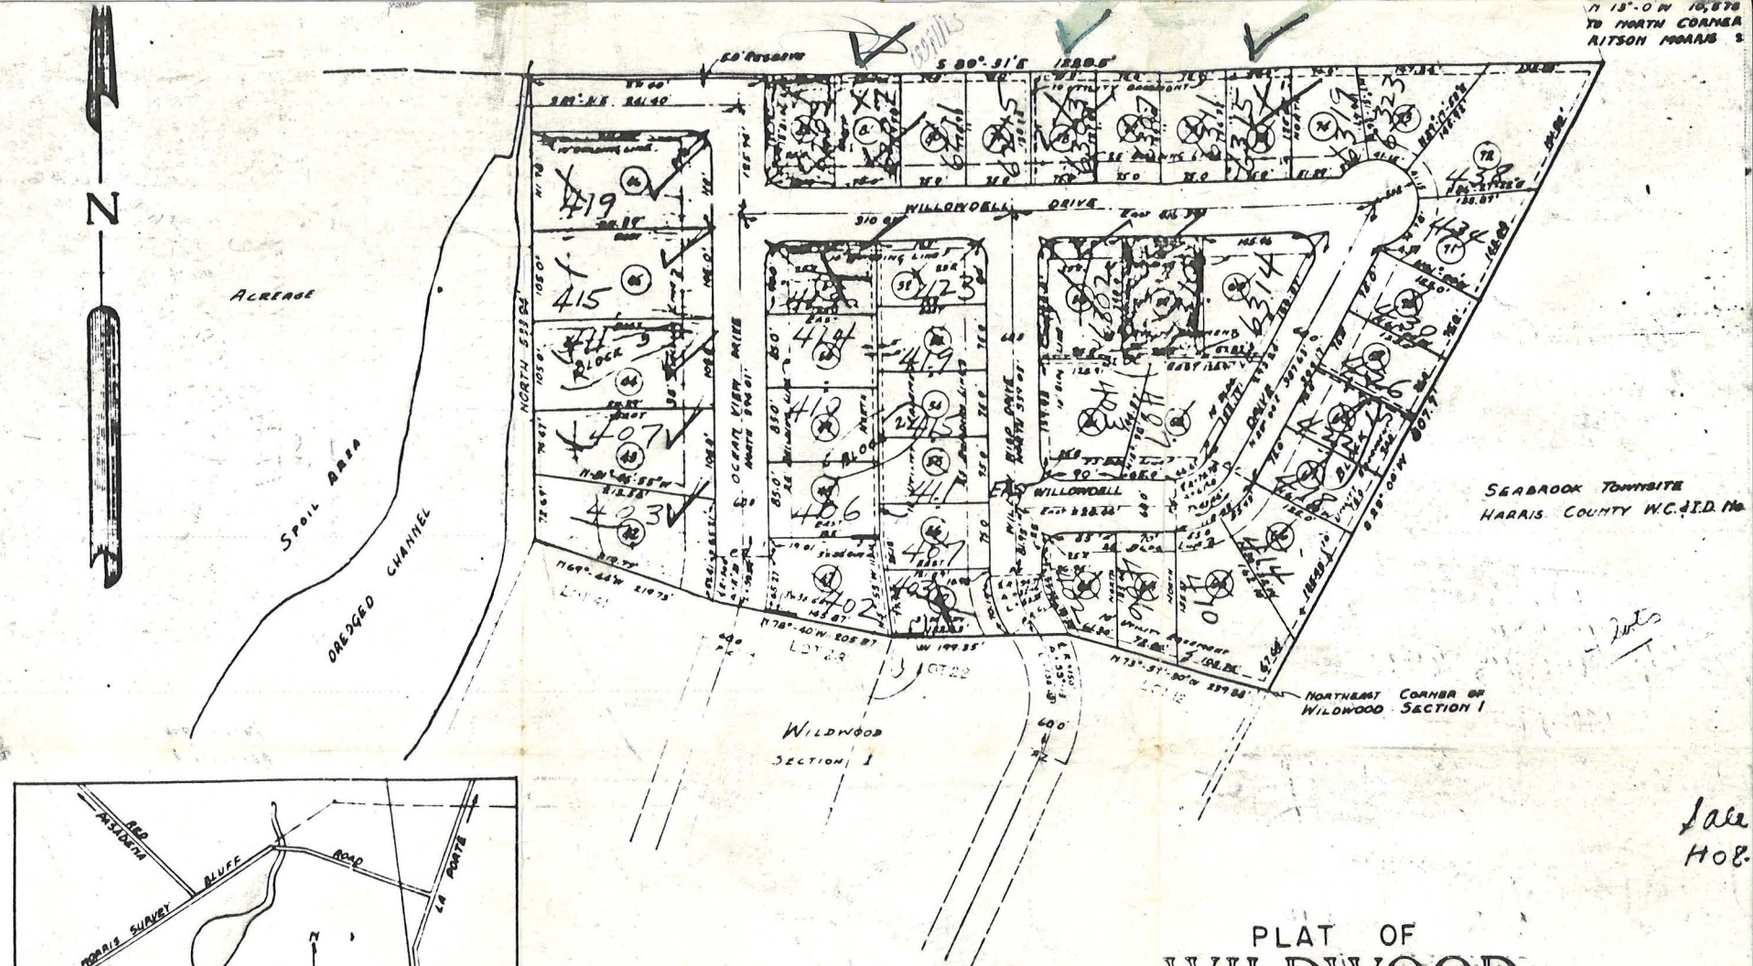

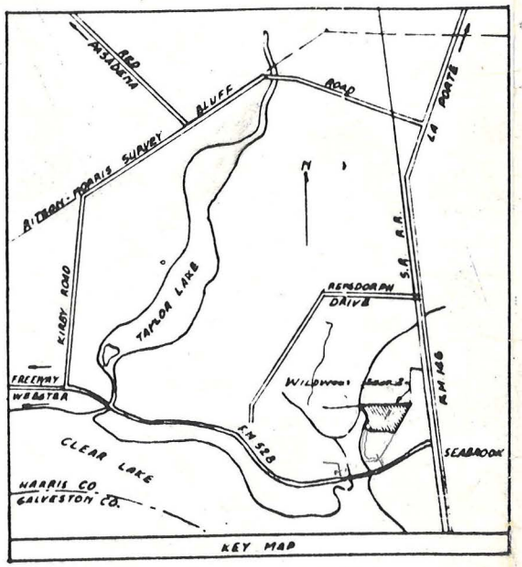

PLAT OF WILDWOOD

SECTION 2

FOR

WILDWOOD COMPANY

BEING 15.492 ACRES

OUT OF THE RITSON-MORRIS SURVEY

HARRIS COUNTY TEXAS

Scale = 1" = 100'-0"

June, 1960

E. B. MANSFIELD CO.
ENGINEERS